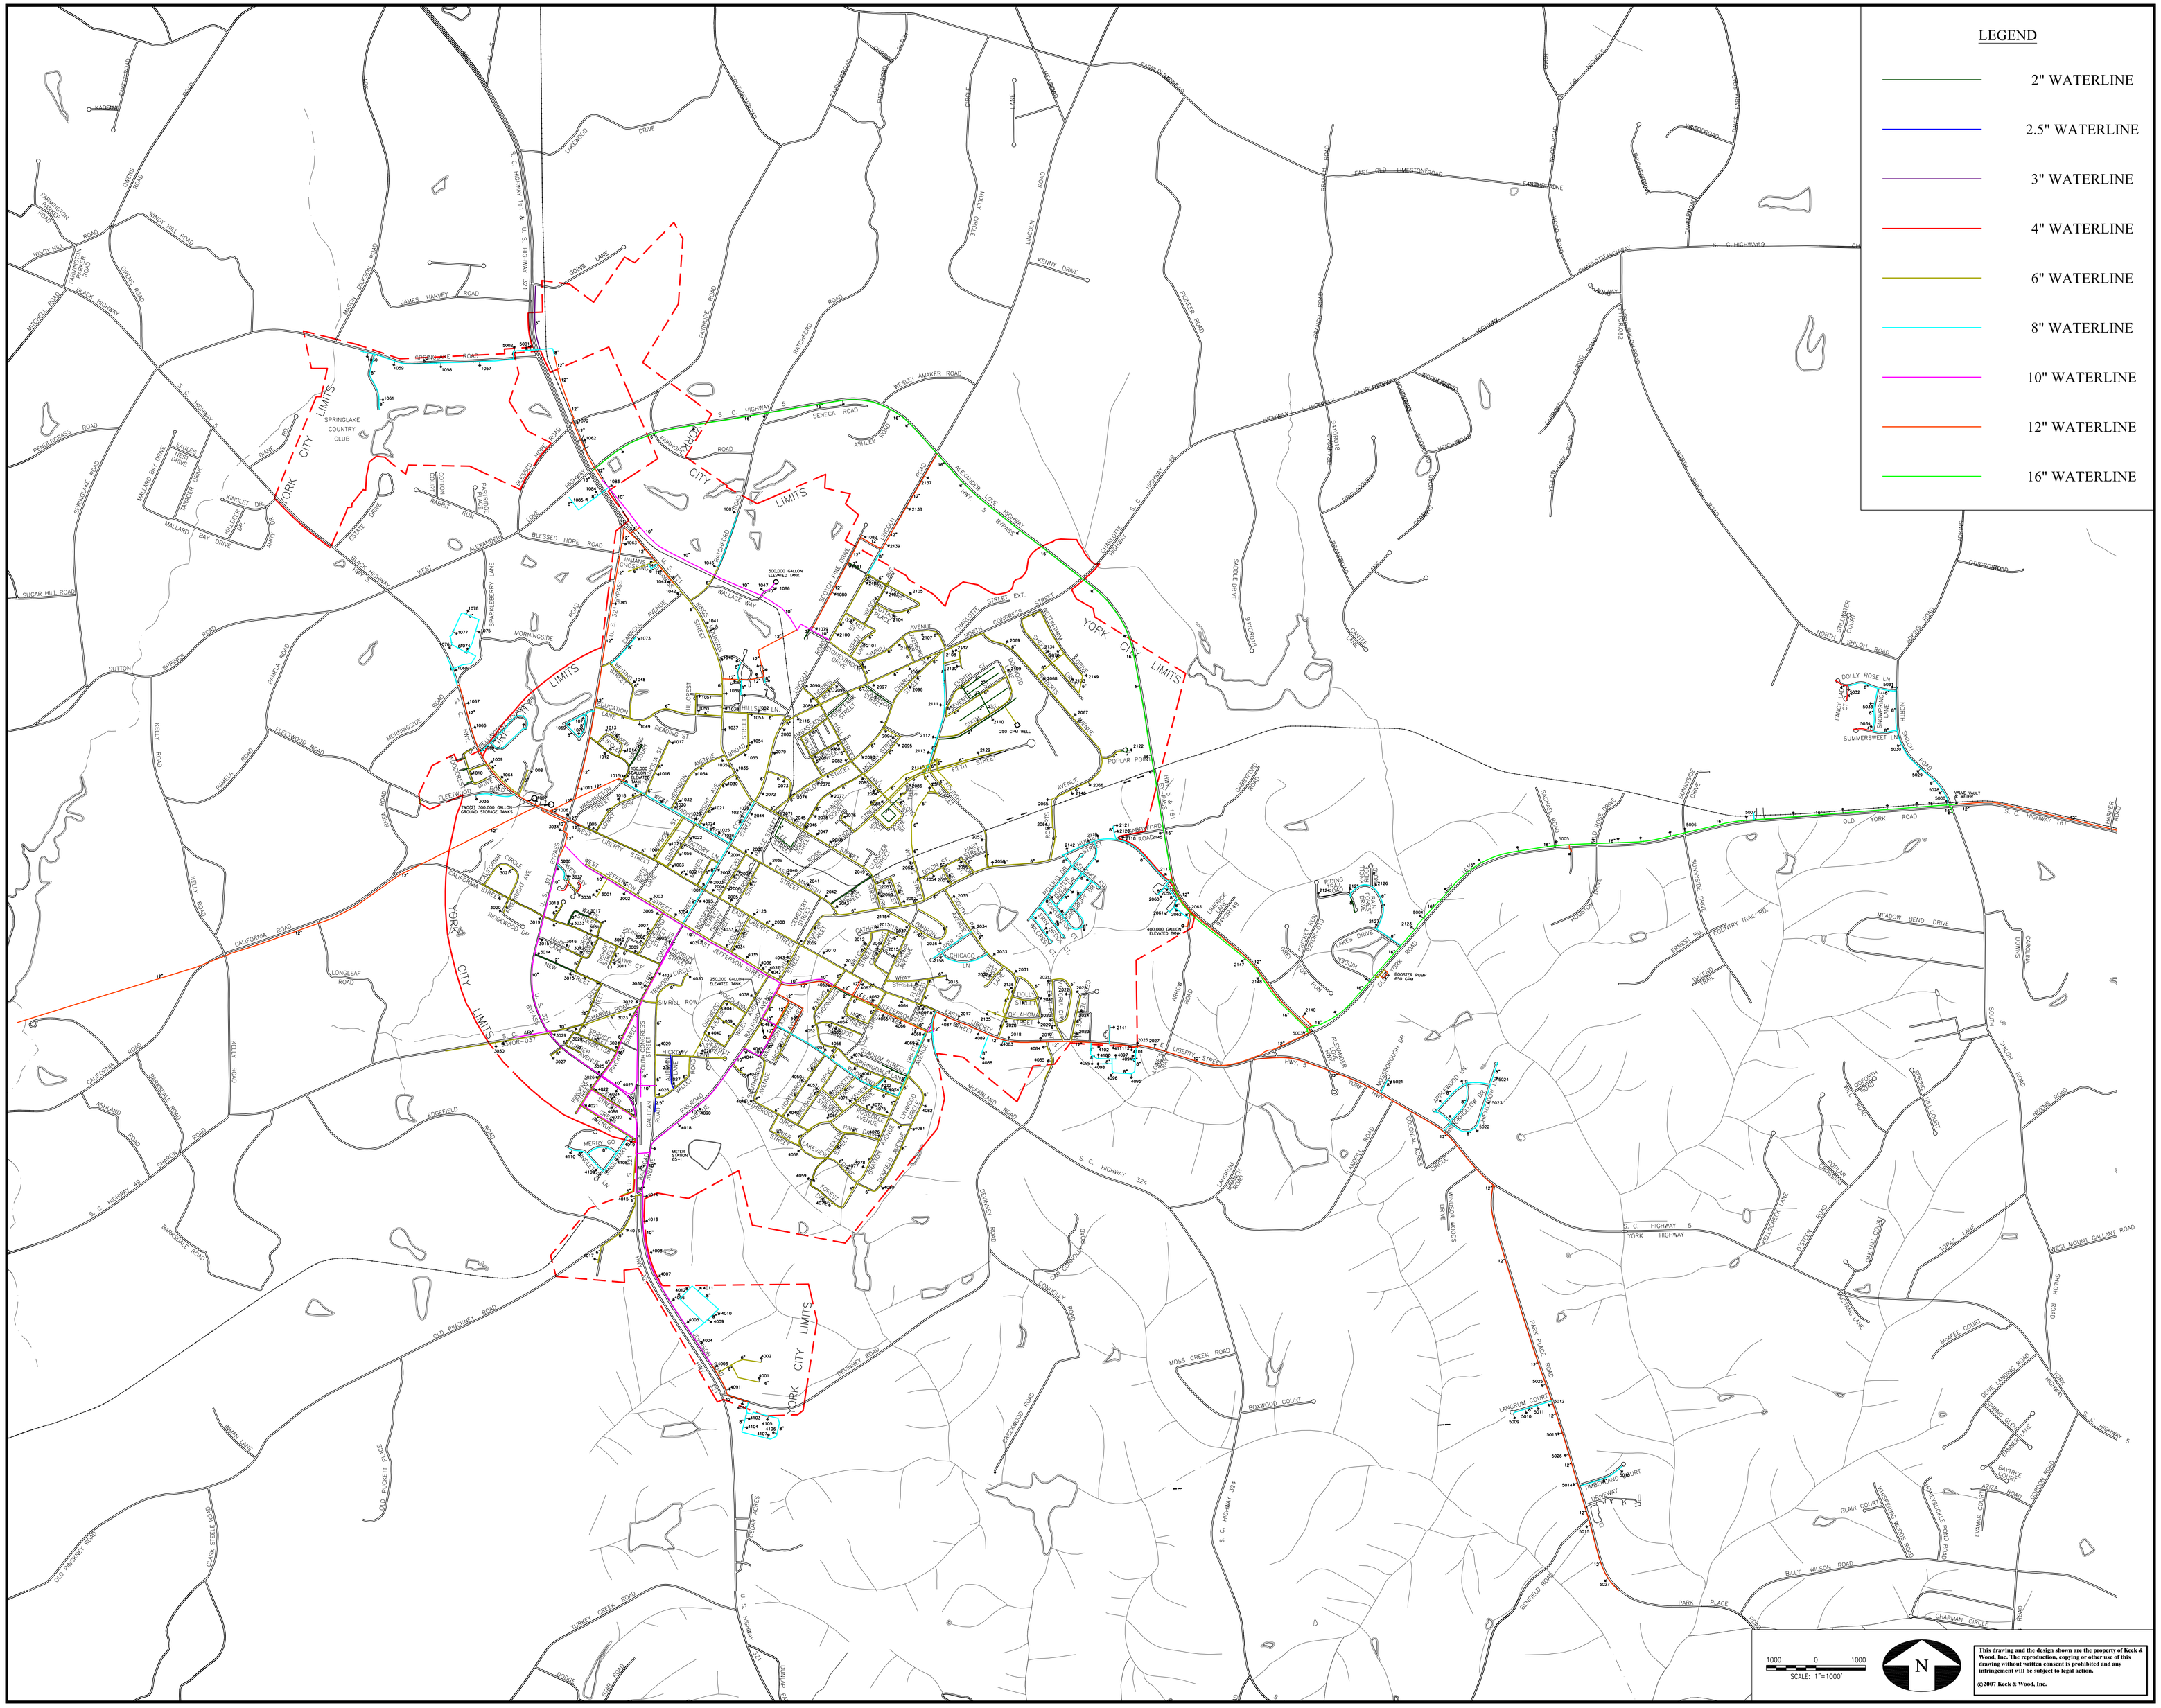

Williams Engineering Inc.
215 Hampton Street, Suite 100
Rock Hill, SC 29730
Phone: 803-324-3192
Fax: 803-324-8919
A Subsidiary of Keck & Wood, Inc.

NO.	DATE	REVISION
-	----	----------

NO.	DATE	REVISION
-	----	----------

UTILITY MAPPING
FOR THE CITY OF YORK, SOUTH CAROLINA

WATER

THIS BAR IS 1 INCH LONG PLOTTED FULL SCALE

Project Manager: Tim Keiser

Drawn By	Checked By
CCG	TRK

Date: 08-08-2007

Scale: As Shown

Project No.: 076904.00

Drawing No.: C.1.00

COMP. FILE: /dwg/076904-WATER.dwg

This drawing and the design shown are the property of Keck & Wood, Inc. The reproduction, copying or other use of this drawing without written consent is prohibited and any infringement will be subject to legal action.

©2007 Keck & Wood, Inc.